0000-001

Typical Anchor Trench Detail

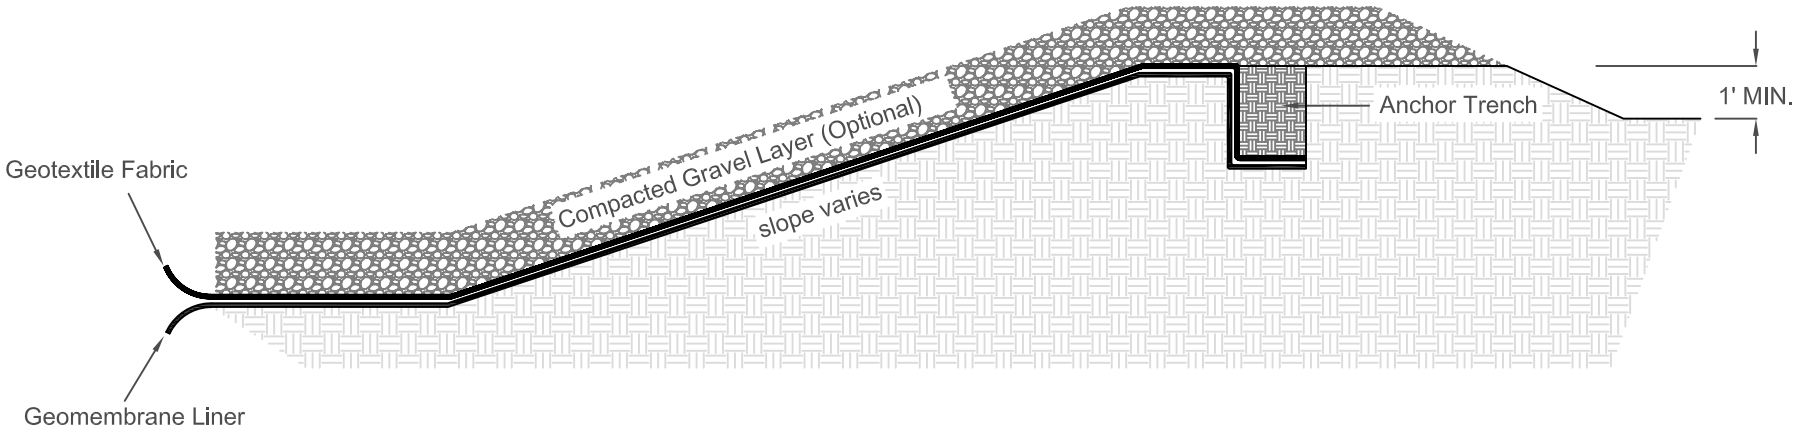

J.C. RAMSDELL ENVIRO SERVICES, INC.
408 S, VETERANS ST., FLANDREAU, SD 57028 PHONE: 605-997-3706

Customer:	TYPICAL ANCHOR TRENCH DETAIL			Chk By
	Scale: N.T.S.	Drawing Number:	Page	Dwg By
Rev. #:	Date: 12-1-2017	0000-001	1 of 1	CW